Plan North

THE INFORMATION WAS OBTAINED BY :

FULLER ENGINEERING & LAND SURVEYING, INC.
2411 GARDEN PARK CT.
ARLINGTON, TX 76013
PH : 817.856.2442
FAX: 817.451.5676

DATED : 03.04.2017
JOB # : 1702JR02A

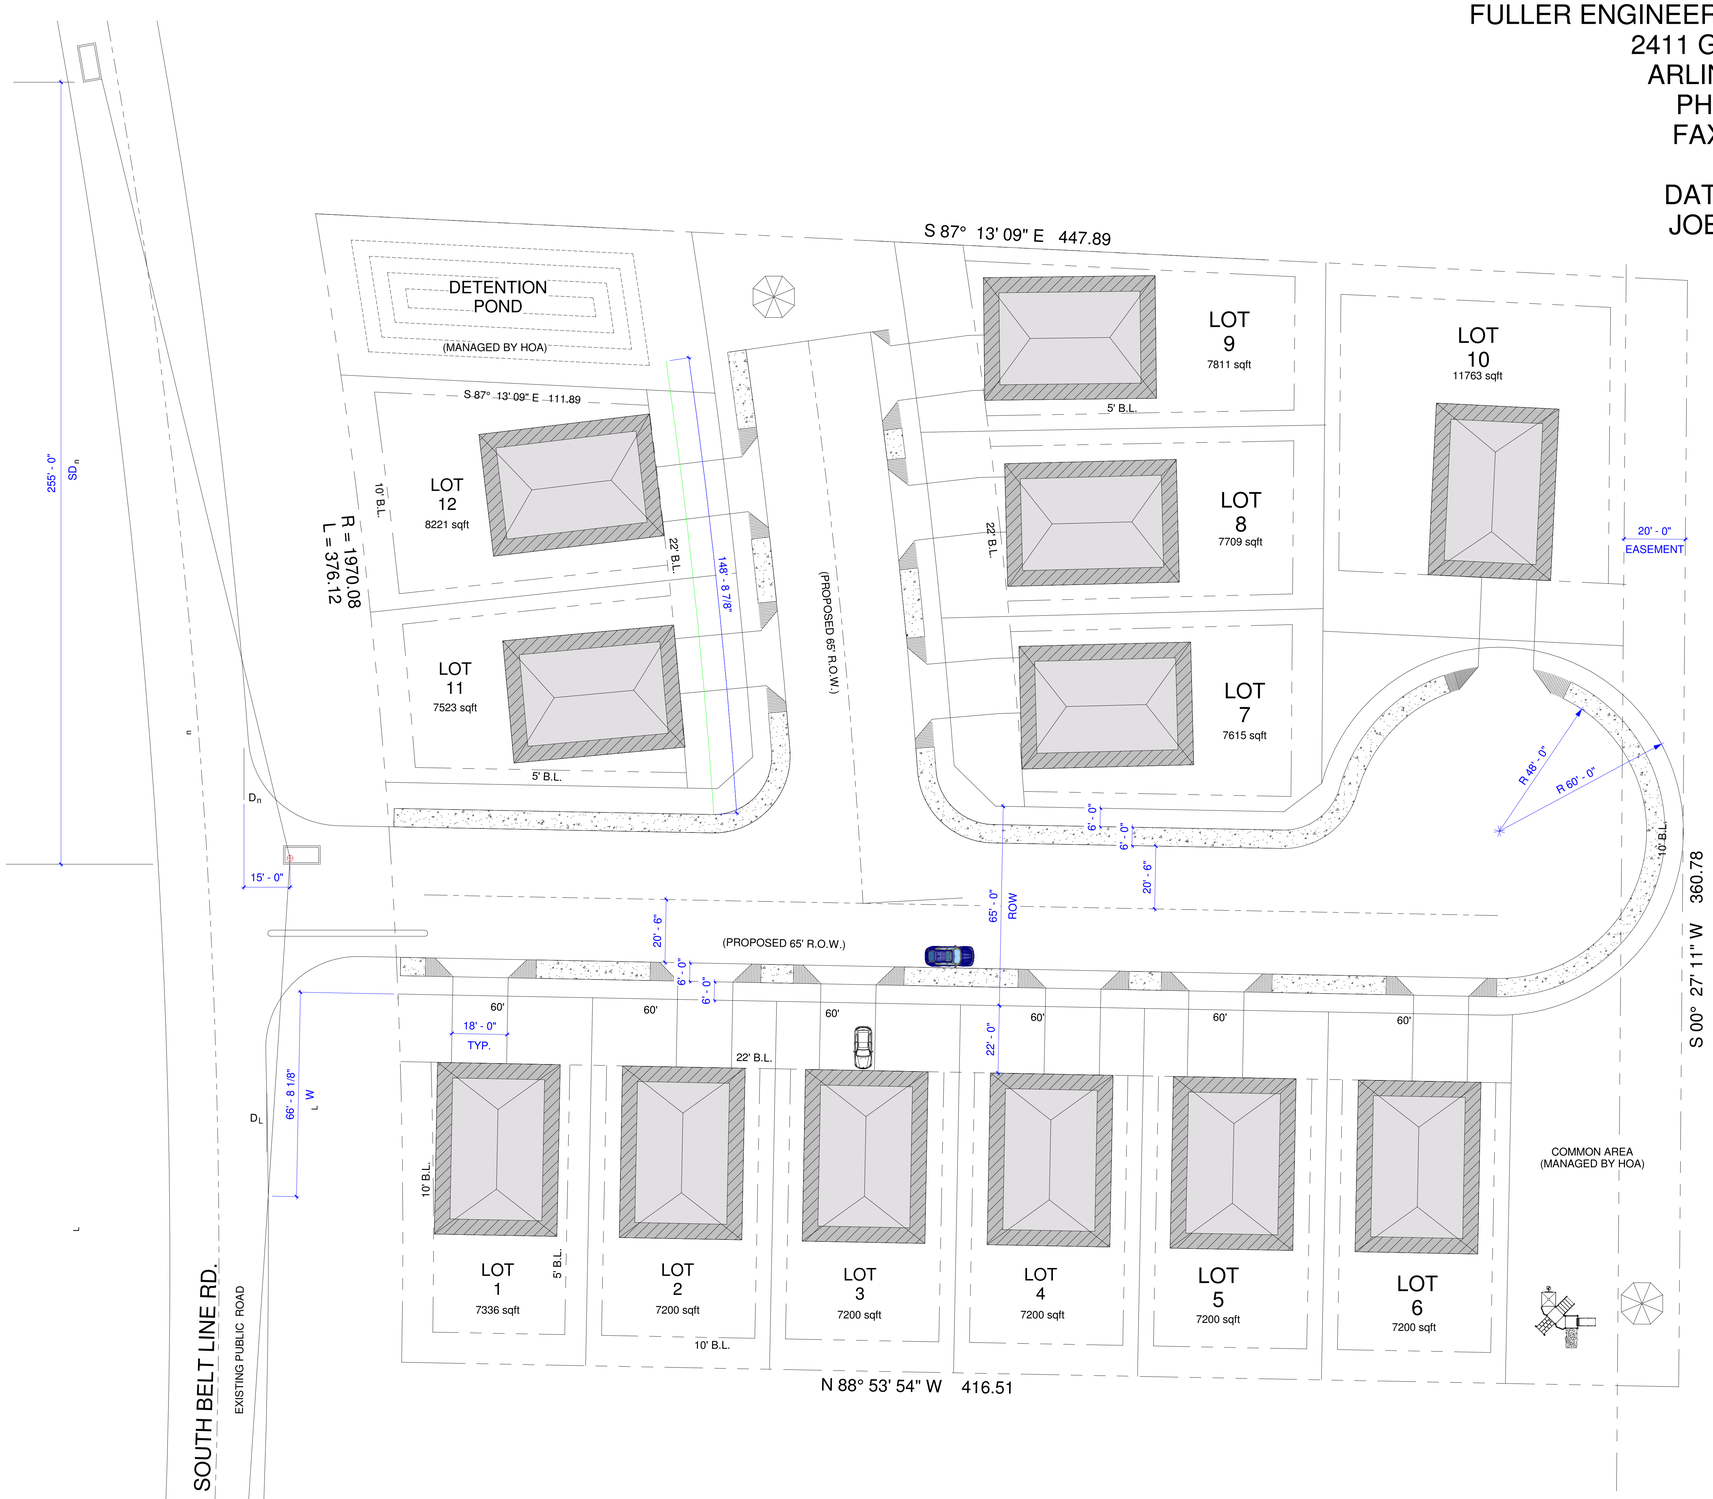

1 **CONCEPT PLAN**
1" = 20'-0"

SQUARE FOOTAGE

Serenity Estates of Mesquite

Planned Developement Concept
Case No: Z0823-0321

10079 Belt Line Rd
ABST 341 PG 562 TR 7

CONCEPT PLAN

Submittal	
No.	Date.
1	08/07/2023

A1.10

Scale As indicated

4/25/2024 9:19:18 PM